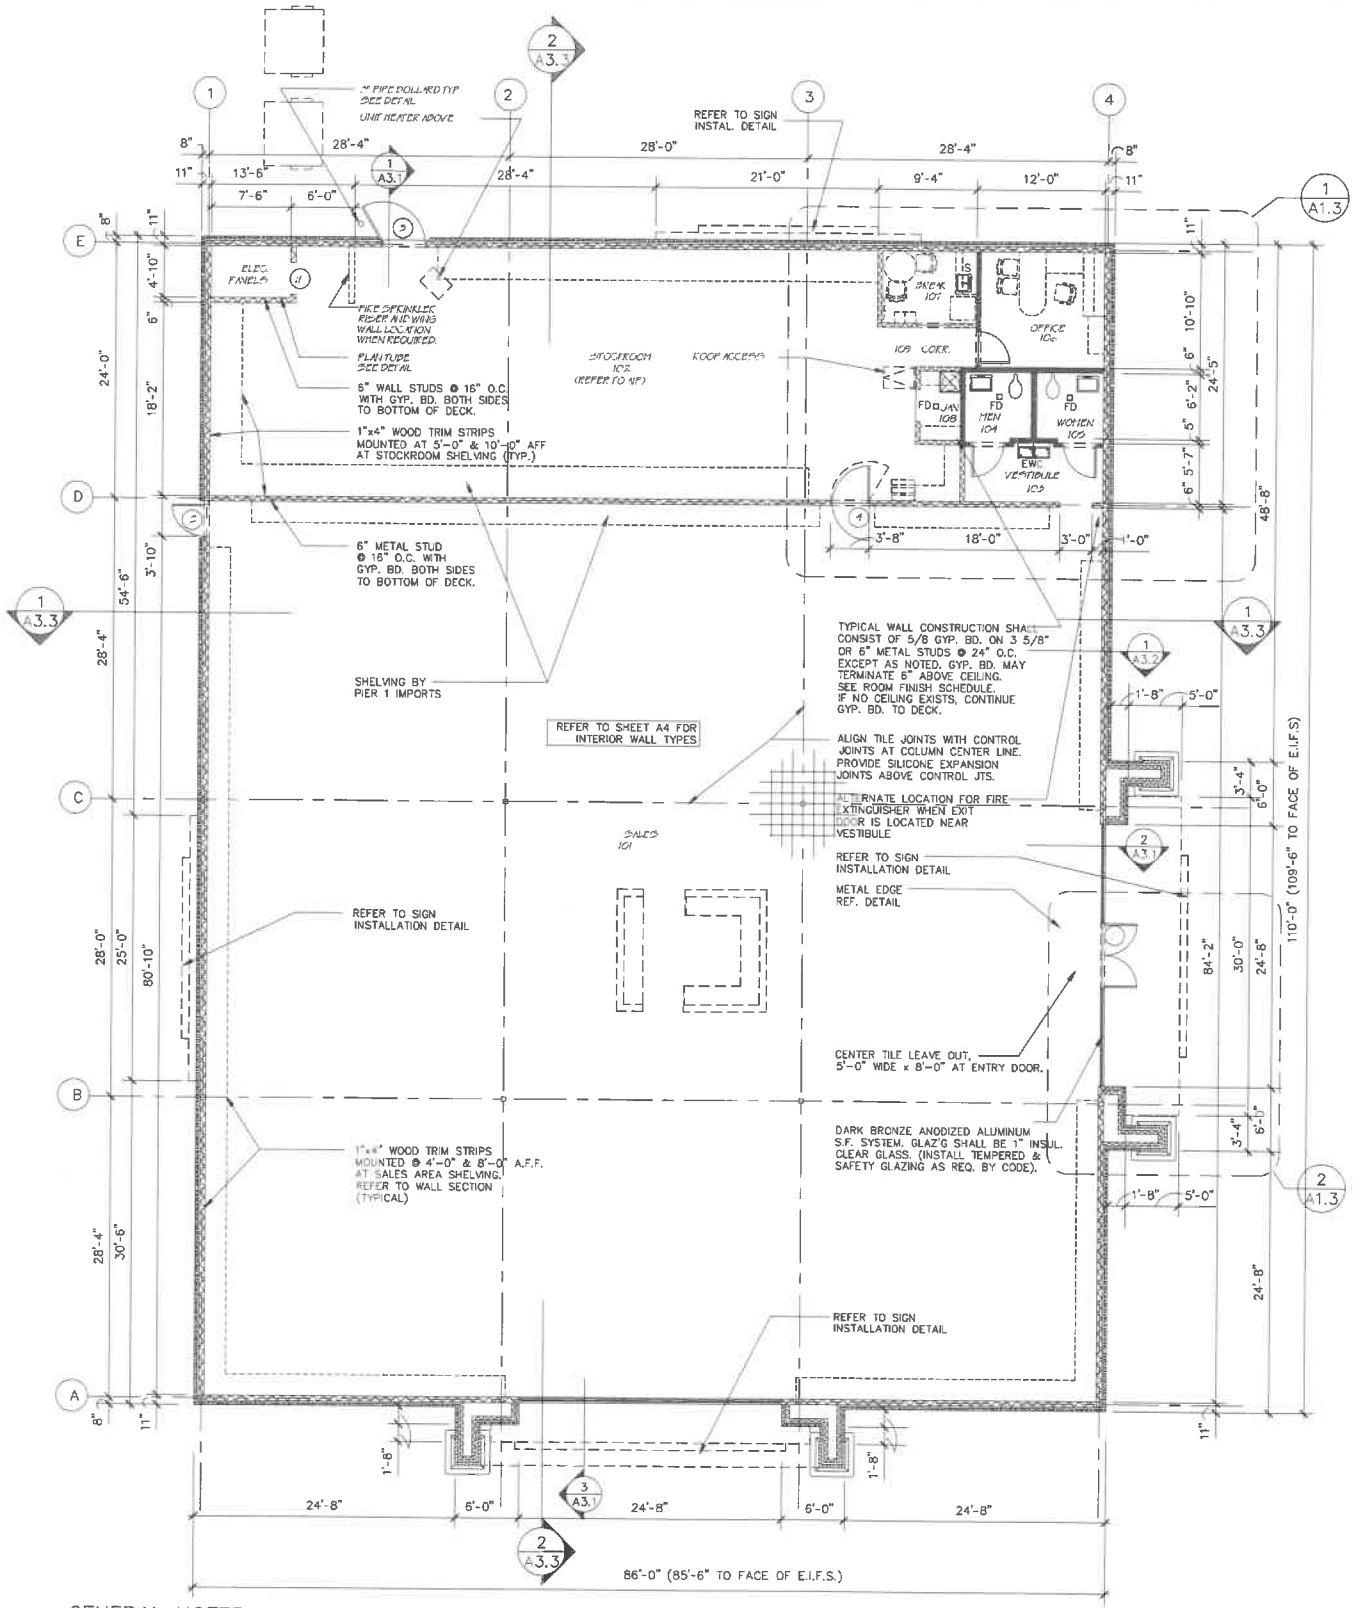

GENERAL NOTES:

1. ALL CONSTRUCTION SHALL CONFORM TO LOCAL AND STATE BUILDING CODES AND ORDINANCES, AND SHALL COMPLY WITH ADA ACCESSIBILITY GUIDELINES.
2. THE CONTRACTOR SHALL VERIFY ALL CONDITIONS AND REPORT ANY DISCREPANCIES TO THE ARCHITECT PRIOR TO BIDDING.
3. ALL EXCLUSIONS AND CLARIFICATIONS SHOULD BE APPROVED THROUGH PROJECT MANAGER IN WRITING SEVEN (7) WORKING DAYS PRIOR TO BID OR BID MAY BE DISQUALIFIED.
4. ALL DIMENSIONS RELATE TO FACE OF MASONRY, FACE OF STUD, (FACE SHEATING AND EXTERIOR WALLS) AND /OR CENTERLINE OF COLUMN, UNLESS NOTED OTHERWISE (U.N.O.)
5. PROVIDE & INSTALL A MINIMUM OF SEVEN (7) EXTINGUISHERS AT LOCATIONS DIRECTED BY FIRE OFFICIAL.

FLOOR PLAN / DIMENSIONS

1/8" = 1'-0"